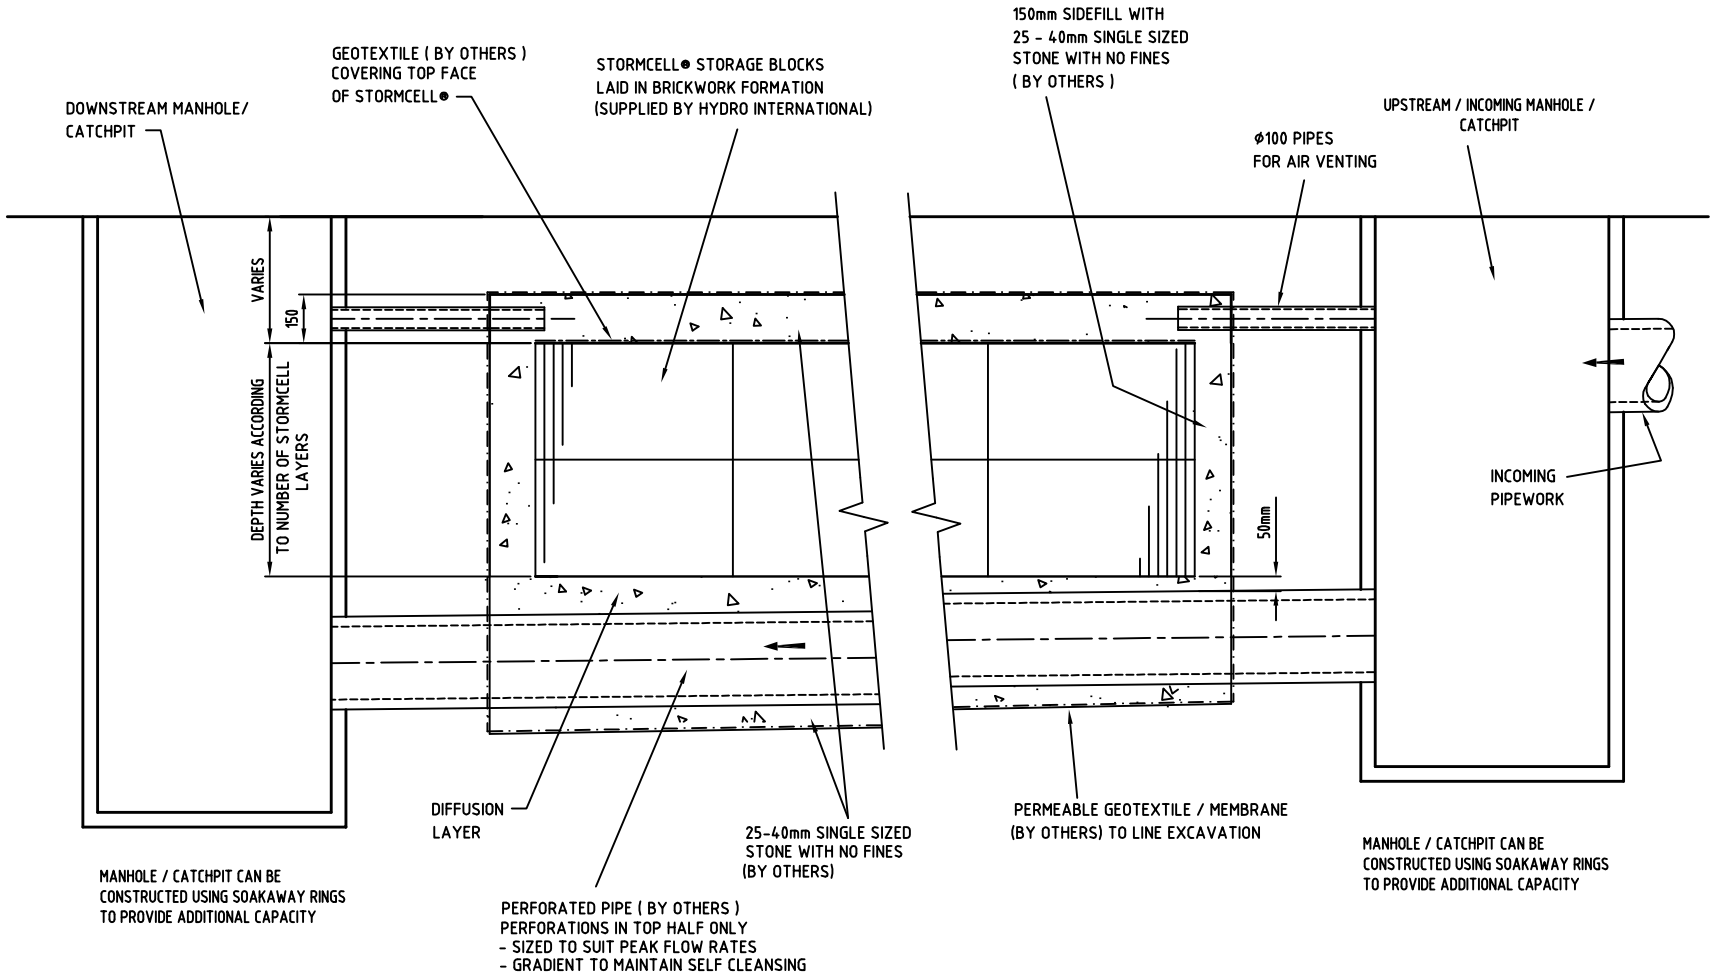

Typical Stormcell® Infiltration System with Catchpits

Note: The size and number of distribution pipes as well as the tank dimensions will be site specific